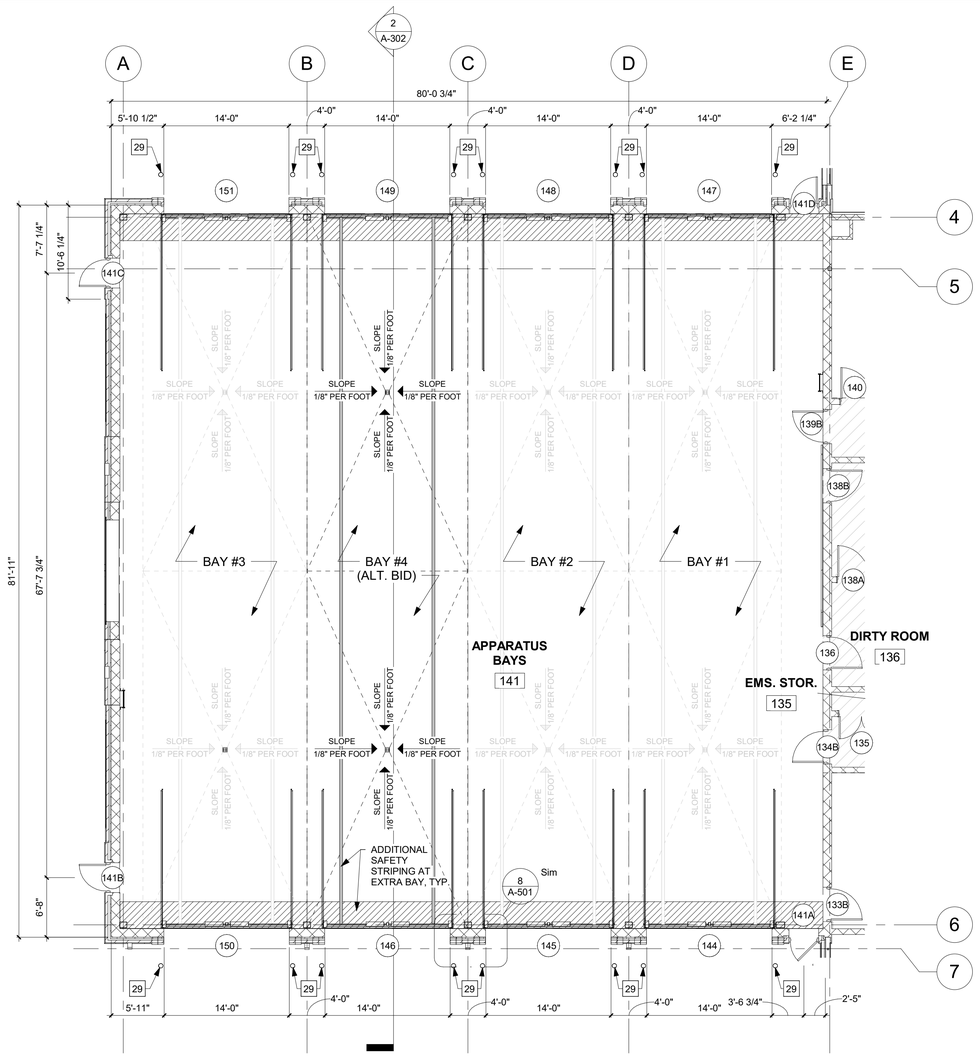

1 ALT-1 FLOOR PLAN - ALTERNATE BID No.1 - ADD APPARATUS BAY #4

1/8" = 1'-0"

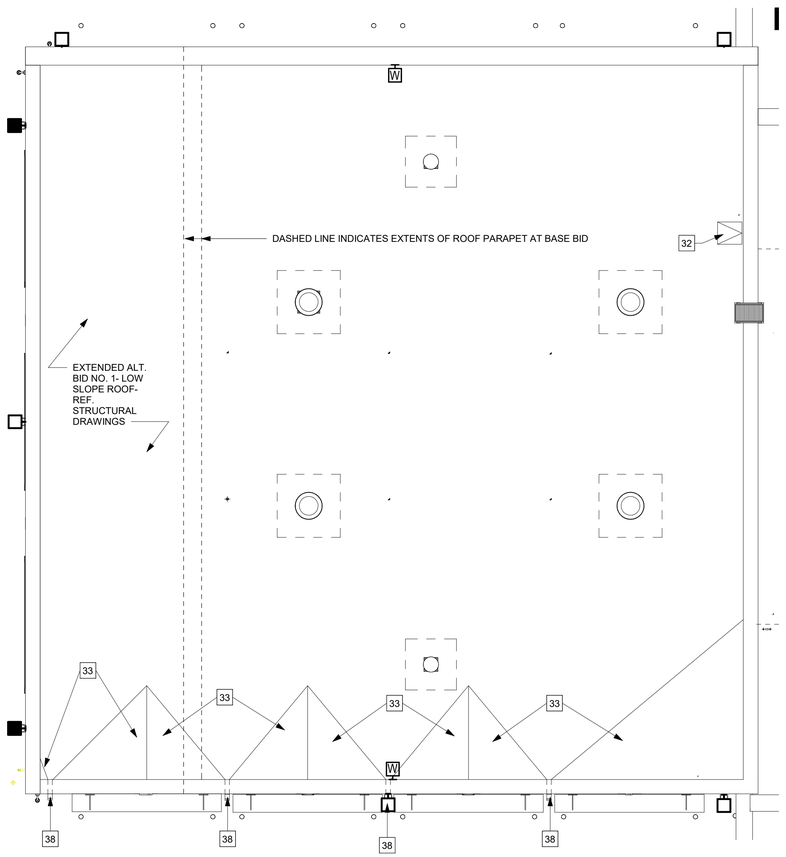

2 ALT-1 ROOF PLAN - ALTERNATE BID No.1 - ADD APPARATUS BAY #4

1/8" = 1'-0"

NOTE: THE DESIGN INTENT FOR ALTERNATE BID NO.1, APPARATUS BAY #4 IS TO BE A REPETITION OF AN INTERIOR/ MIDDLE BAY (BAYS #1 AND #2 @ 18'-0" TYPICAL WIDTH). IT IS NOT INTENDED TO BE AN ADDITIONAL 21' -0" END BAY. BAY #3 FROM BASE BID TO BE RELOCATED IN ALTERNATE OPTION TO MAINTAIN ITS POSITION AS THE END (21'-0" WIDE) BAY.

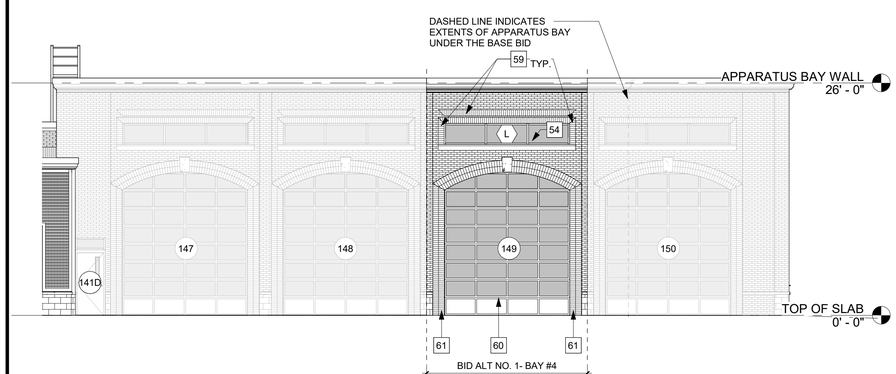

3 ALT-1 NORTH ELEVATION - ALTERNATE BID No.1 - ADD APPARATUS BAY #4

1/8" = 1'-0"

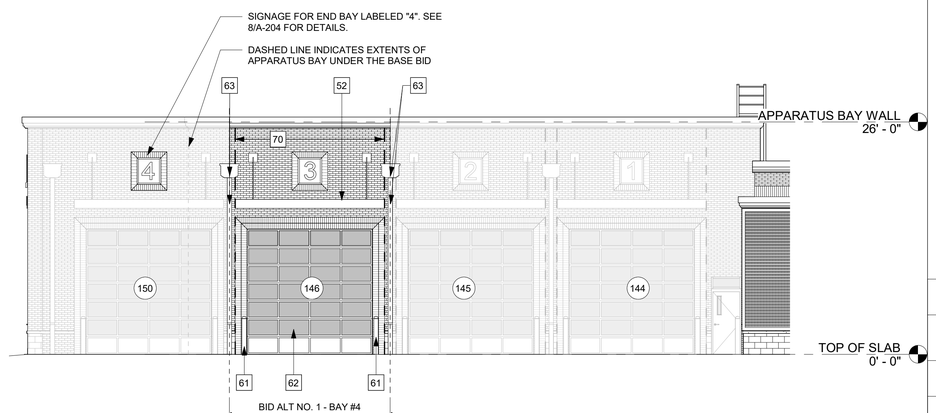

4 ALT-1 SOUTH ELEVATION - ALTERNATE BID No.1 - ADD APPARATUS BAY #4

1/8" = 1'-0"

ELEVATION KEY NOTES

50 BRICK VENEER
51 4" SPLIT FACE CMU VENEER
52 METAL SUNSHADE CANOPY
53 PRECAST CONCRETE CORNICE
54 BRICK VENEER
54 PRECAST CONCRETE SILL
55 PRECAST CONCRETE KEYSTONE
56 CORRUGATED METAL SIDING
57 BRICK INSET PANELS W/ VARYING FINISH TEXTURE
58 DOWNSPOUT BOOTS, SEE CIVIL DRAWINGS FOR MORE INFORMATION
59 BRICK DETAIL - REF. WALL SECTIONS & DETAILS
60 FOUR-FOLD APPARATUS BAY DOORS WITH INSULATED GLAZING PANELS
61 SAFETY BOLLARD
62 OVERHEAD DOORS WITH INSULATED GLASS PANEL
63 METAL SCUPPER, DOWNSPOUT,AND DOWNSPOUT BOOTS SEE CIVIL
64 PRECAST CONCRETE MEDALLION FOR SIGNAGE
65 DECORATIVE EXTERIOR LIGHTING
66 SOLID OVERHEAD DOOR
67 METAL TRIM
68 LOUVER - REF. MECH. DRAWINGS
69 HATCH PATTERN (DIAGONAL) INDICATES KNOCK OUT PANEL
70 BUILDING EXPANSION JOINT

ROOF KEYNOTES

30 ROOF DRAIN. SEE PLUMBING.
31 OVERFLOW ROOF DRAIN. SEE PLUMBING.
32 ROOF ACCESS HATCH
33 ROOF CRICKETS
34 MECHANICAL EQUIPMENT
35 LADDER TO ACCESS ROOFS
36 WALKWAY PAD
37 CANOPY BELOW
38 ROOF SCUPPER AND 4"x 6" DOWN SPOUT TO BOOTS
39 PAD AT ALL LADDER BASES
40 ROOF SCUPPER AND DOWN SPOUT TO SPLASH BLOCK
41 SPLASH BLOCK LOCATION FOR OVERFLOW ROOF DRAIN. COORDINATE WITH PLUMBING. REFER TO MECHANICAL DRAWINGS FOR ALL OTHER SPLASH BLOCK LOCATIONS.

TRUE NORTH

GRAPHIC SCALE(S)

1/8" = 1' - 0" 0 5' 10' 15' 30'

GuernseyTingle
757-220-0220 Williamsburg, VA
guernseytingle.com

HAMPTON FIRE STATION #3

CITY OF HAMPTON
1911 W. PEMBROKE AVE, HAMPTON, VA, 23661

REVISION SCHEDULE

#	Description	Date	Initials

These drawings and this design remain the property of Guernsey Tingle and may not be altered, reproduced, or built upon without written permission of the architect.

ALTERNATE BID No.1 - APPARATUS BAY #4

BID SET

Stewart · Cooper · Newell

Date: 02/14/2023
Drawn: RLB Checked: ARR
Project: 216063

ALT-1

Plotted on: 2/14/2023 10:04:43 AM