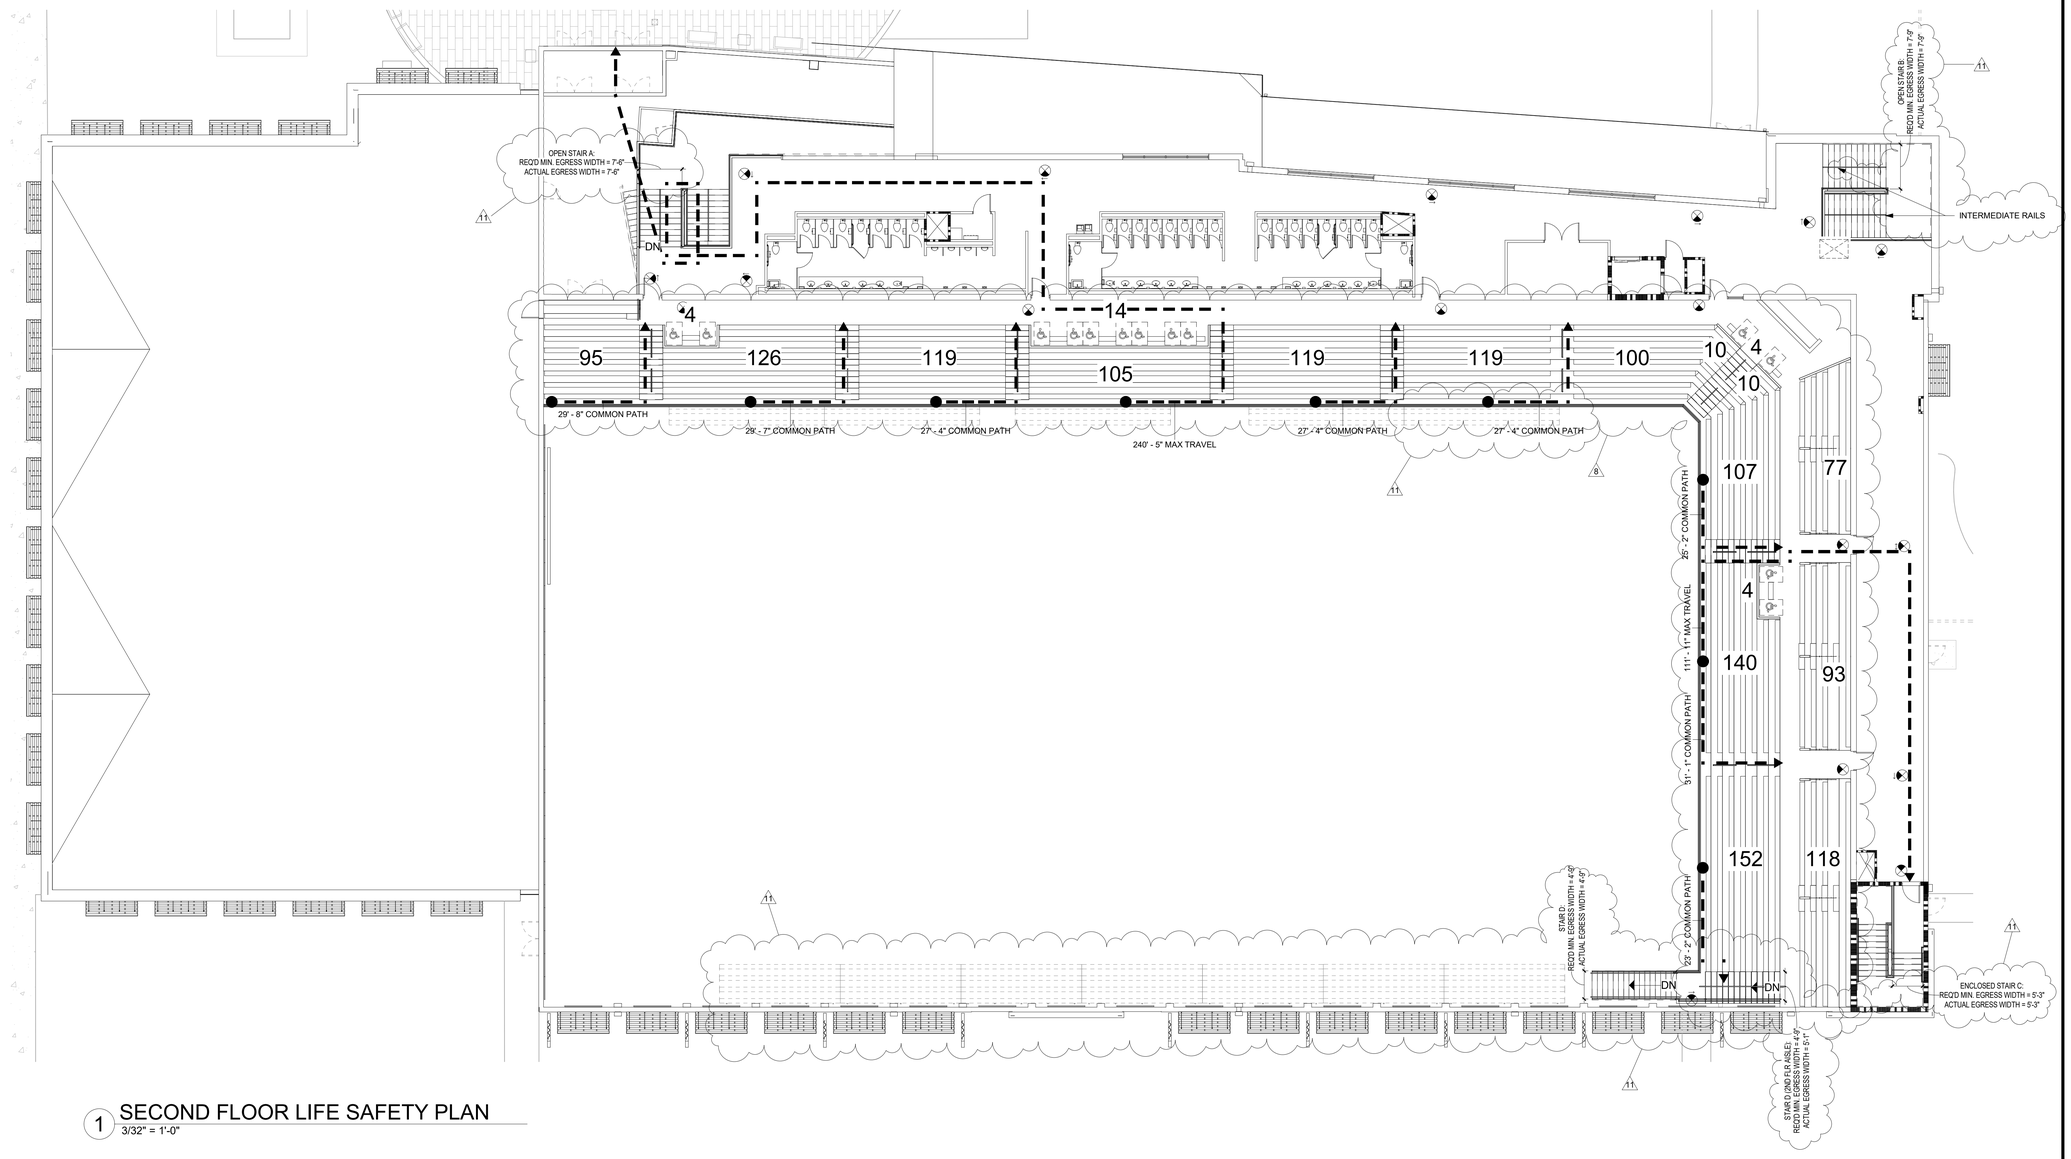


1 SECOND FLOOR LIFE SAFETY PLAN
3/32" = 1'-0"

## LIFE SAFETY GENERAL NOTES

1. ALL FIRE EXTINGUISHERS SHALL BE 5 LB. TYPE 2A-10B:C
2. ALL FIRE EXTINGUISHER CABINETS SHALL BE BASED ON: LARSEN'S ALUMINUM WALL-MOUNTED, SEMI-RECESSED W/ ROUNDED EDGES, SOLID DOOR W/ BLACK VERTICAL TEXT.

## LEGEND

- PATH OF EGRESS
- EXIT SIGN LOCATION
- FE — FIRE EXTINGUISHER LOCATION
- 1 HR RATED FIRE BARRIER
- 2 HR RATED FIRE BARRIER

**SPECTATOR SEATING COUNT - 2ND FLOOR**

1518

DECK SEATING

**MAIN POOL:** 752
**PROGRAM POOL:** 72

TRUE NORTH

N

C-117
Received
October 7 2021
Clancy & Theys
Construction Company

GRAPHIC SCALE(S)

3/32" = 1' - 0" 0 5' 10' 20' 40'

Plotted On: 10/5/2021 5:55:05 PM

GuernseyTingle
757-220-0220 Williamsburg, VA
guernseytingle.com

# HAMPTON AQUATICS CENTER & SPLASH PARK

OWNER: CITY OF HAMPTON, VA
AQUATICS CENTER: 1908 COLISEUM DRIVE, HAMPTON, VA 23666
SPLASH PARK: 1904 COLISEUM DRIVE, HAMPTON, VA 23666

REVISION SCHEDULE

| # | DESCRIPTION | DATE | INITIALS |
|---|---|---|---|
| | PERMIT RESPONSES AND CHANGES SINCE 95% | 2/25/21 | CMC |
| | VARIOUS CODES AND CONCURRENCE | 07/09/21 | CMC |
| | VARIOUS CODES AND CONCURRENCE | 10/04/21 | CMC |
| 8 | VARIOUS CLARIFICATIONS | | |
| 11 | STAIR D RECONFIGURATION & OTHER VARIOUS CLARIFICATIONS | | |

These drawings and this design remain the property of Guernsey/Tingle and may not be altered, reproduced, or built without written permission of the architect.

LIFE SAFETY PLAN-
SECOND FLOOR

100% IFC SET

COMMONWEALTH OF VIRGINIA
THOMAS G. TINGLE
Lic. No. 5281
04/30/21
ARCHITECT

Date: 04/30/21
Drawn: CMC Checked: SLV
Project: 218016

A-011